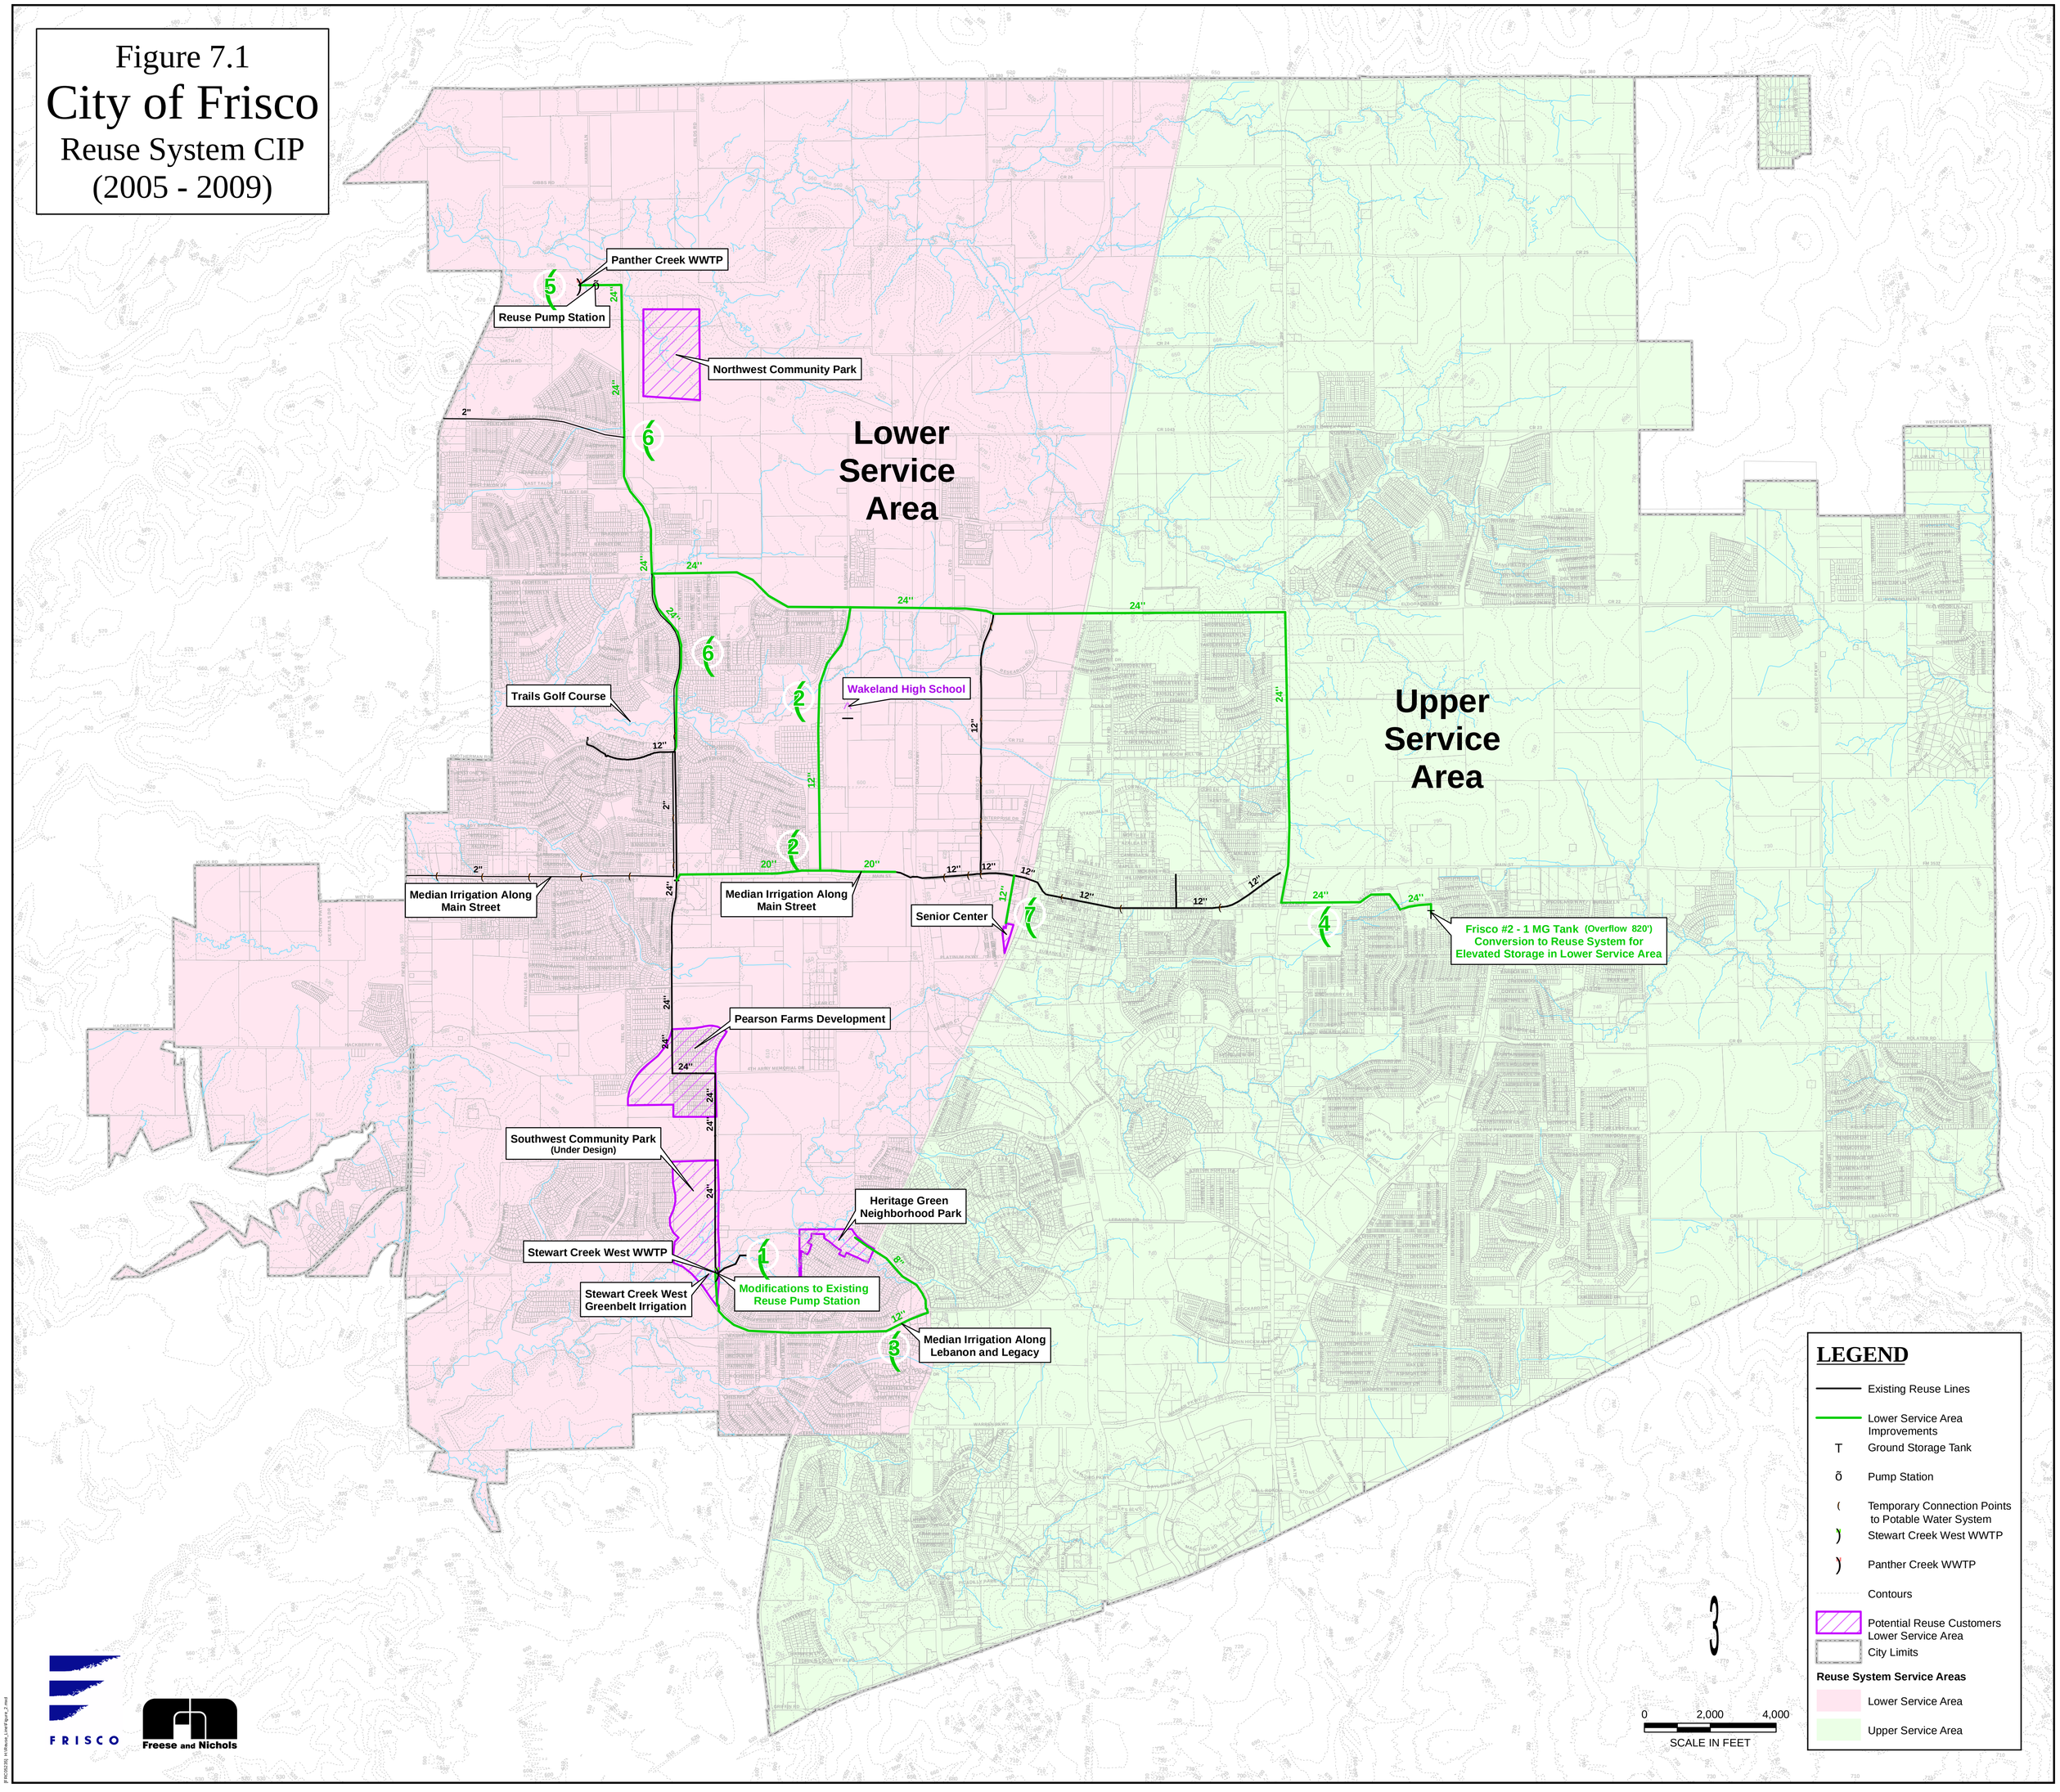

Figure 7.1
City of Frisco
Reuse System CIP
(2005 - 2009)
Panther Creek WWTP
Reuse Pump Station
Northwest Community Park
Lower Service Area
Upper Service Area
Trails Golf Course
Wakeland High School
Median Irrigation Along Main Street
Median Irrigation Along Main Street
Senior Center
Frisco #2 - 1 MG Tank (Overflow 820') Conversion to Reuse System for Elevated Storage in Lower Service Area
Pearson Farms Development
Southwest Community Park (Under Design)
Heritage Green Neighborhood Park
Stewart Creek West WWTP
Stewart Creek West Greenbelt Irrigation
Modifications to Existing Reuse Pump Station
Median Irrigation Along Lebanon and Legacy
LEGEND
Existing Reuse Lines
Lower Service Area Improvements
Ground Storage Tank
Pump Station
Temporary Connection Points to Potable Water System
Stewart Creek West WWTP
Panther Creek WWTP
Contours
Potential Reuse Customers Lower Service Area
City Limits
Reuse System Service Areas
Lower Service Area
Upper Service Area
0 2,000 4,000
SCALE IN FEET
FRISCO
Freese and Nichols